

WORLD TRADE CENTER
(11/27/99)

James H. Smith
ENGINEERING PROGRAM MANAGER
WORLD TRADE

Robert A. Smith
CHIEF ENVIRONMENTAL ENGINEER

No. Date Revision Approved

ENGINEERING DEPARTMENT

WORLD
TRADE
CENTER

ENVIRONMENTAL
Title

B1/B2 LEVELS

FIREPROOFING ABATEMENT
AND REPLACEMENT

ASBESTOS ABATEMENT PLAN

B2 LEVEL SOUTH

This drawing subject to conditions in Contract. All
inventions, ideas, designs and methods herein are
reserved to Port Authority and may not be used
without its written consent.


BMS SAM BMS
Designed by Drawn by Checked by

8/31/99 N.T.S.
Date Scale


WTC 881.073

Contract Number Drawing Number

K:\V4\4\CD\WTC\14777.01\B2WTCV-3

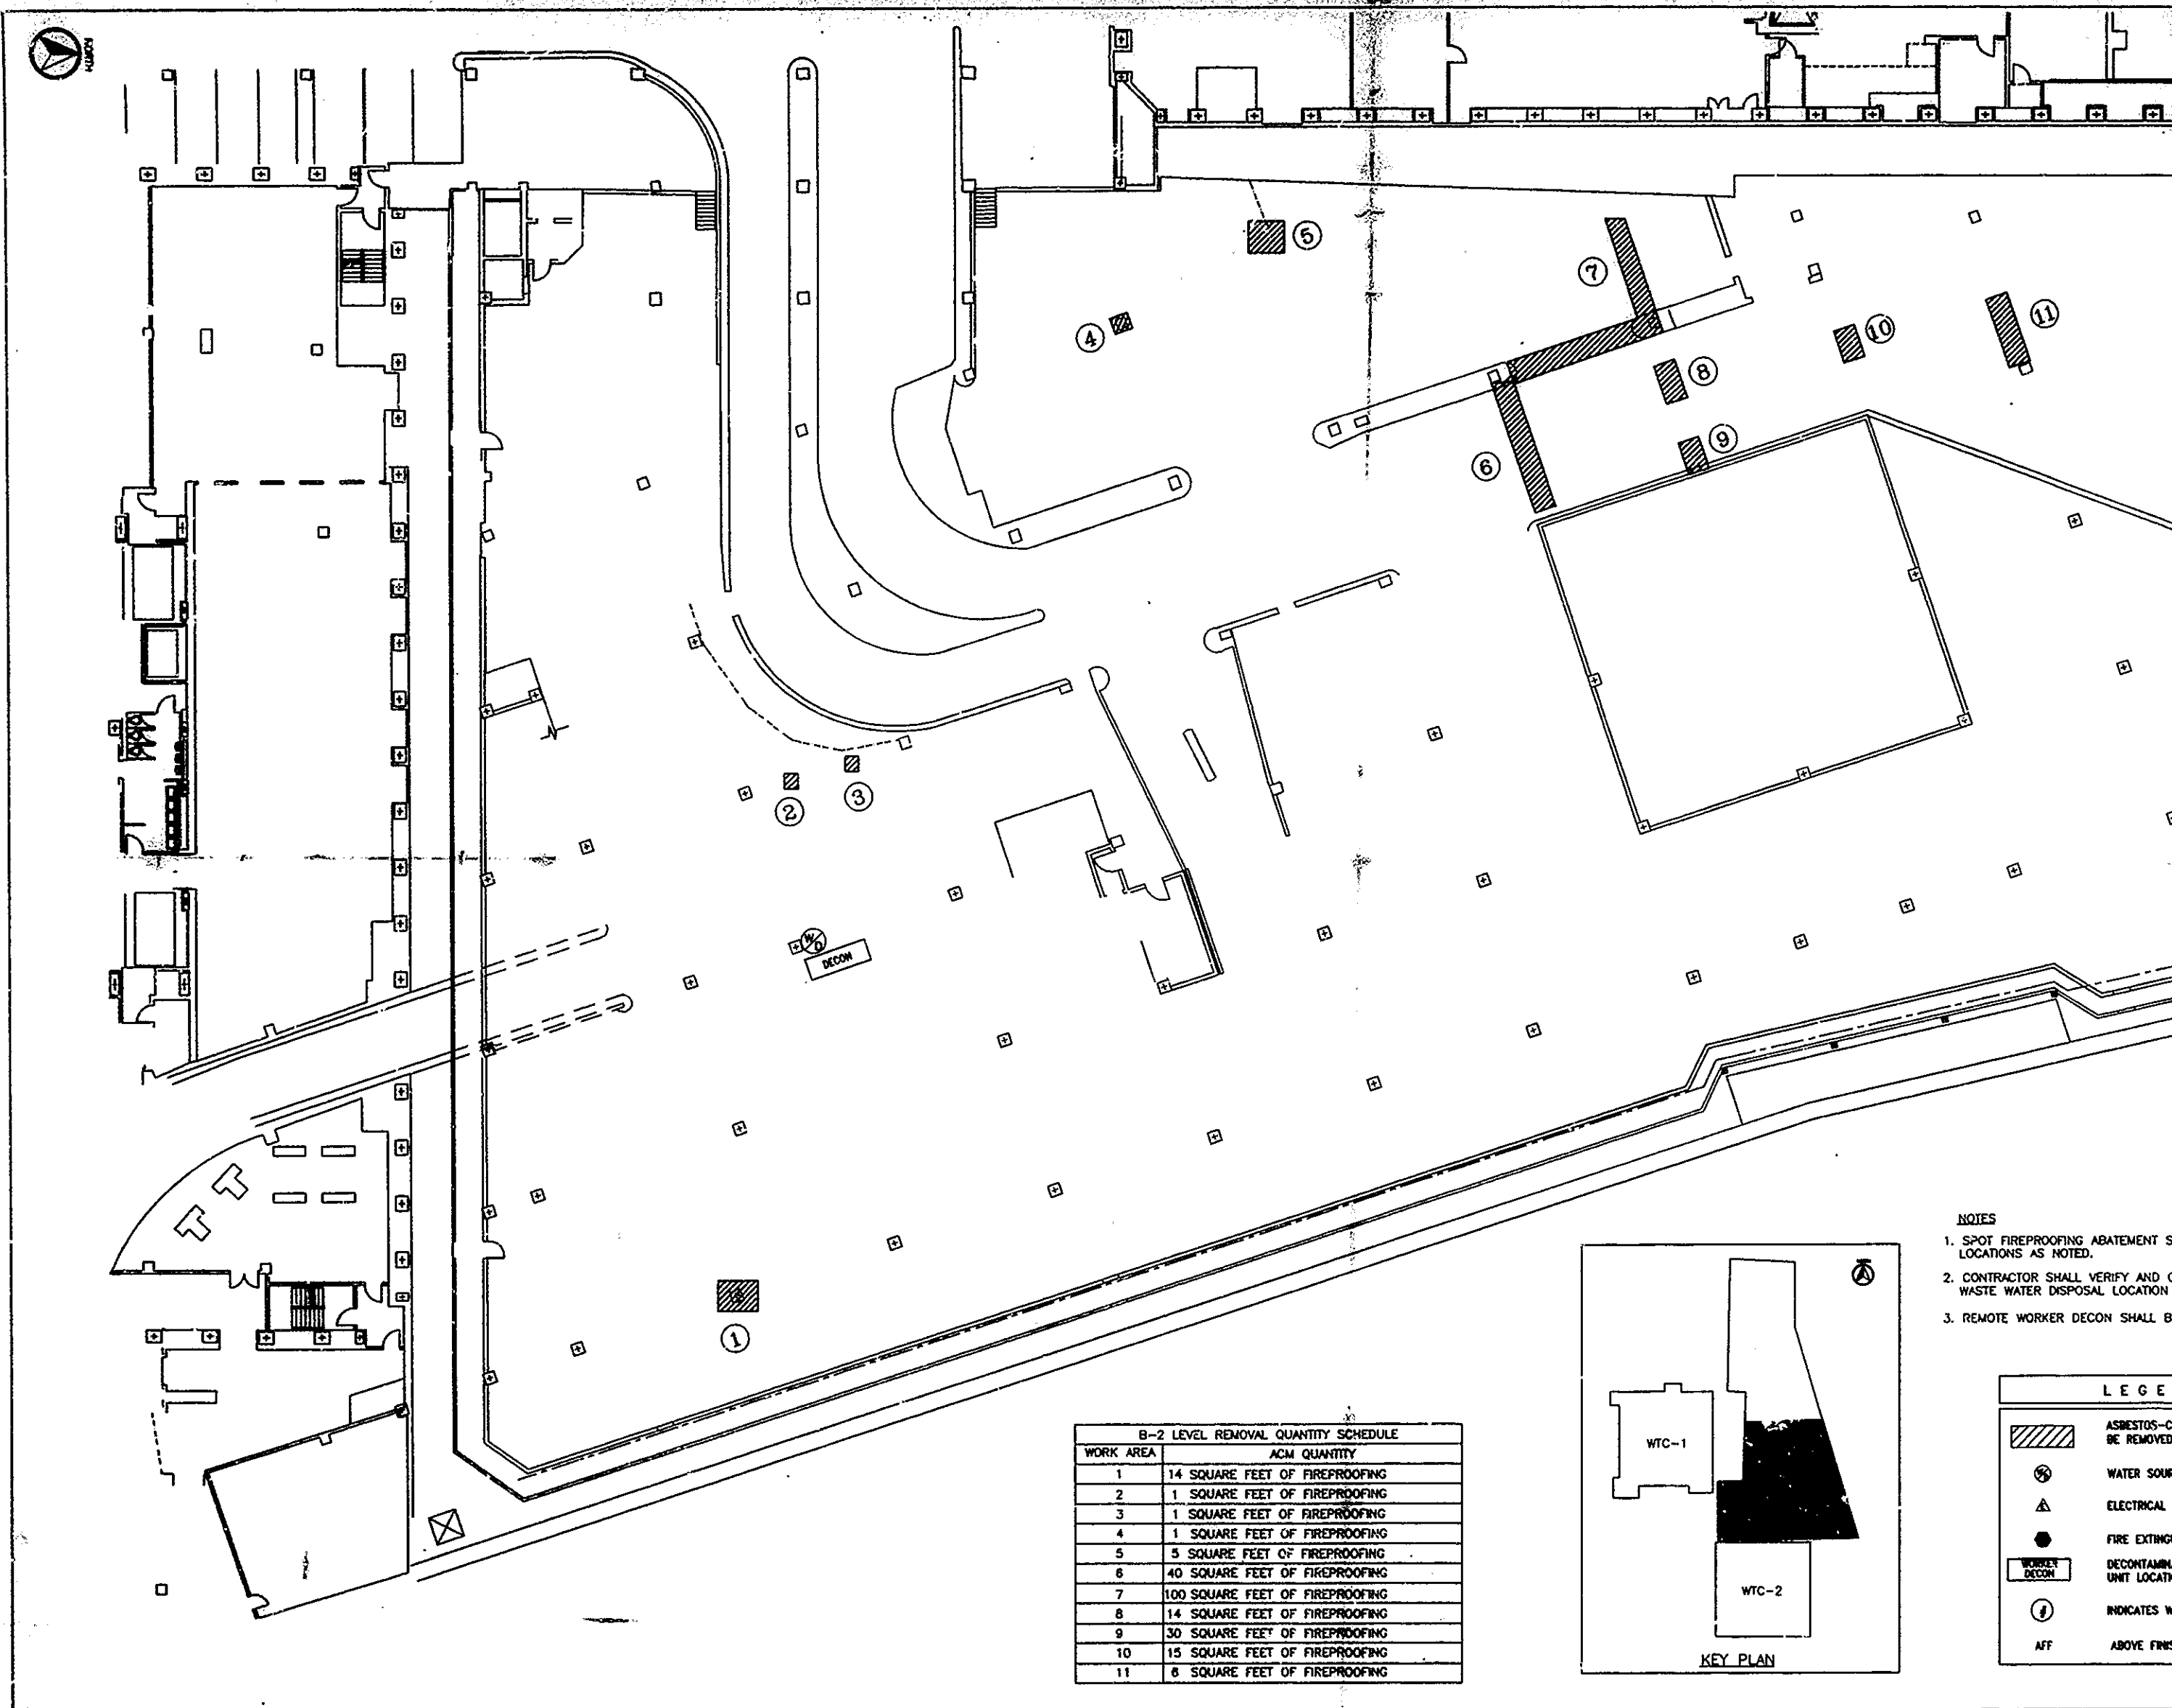

B-2 LEVEL REMOVAL QUANTITY SCHEDULE	
WORK AREA	ACM QUANTITY
1	14 SQUARE FEET OF FIREPROOFING
2	1 SQUARE FEET OF FIREPROOFING
3	1 SQUARE FEET OF FIREPROOFING
4	1 SQUARE FEET OF FIREPROOFING
5	5 SQUARE FEET OF FIREPROOFING
6	40 SQUARE FEET OF FIREPROOFING
7	100 SQUARE FEET OF FIREPROOFING
8	14 SQUARE FEET OF FIREPROOFING
9	30 SQUARE FEET OF FIREPROOFING
10	15 SQUARE FEET OF FIREPROOFING
11	8 SQUARE FEET OF FIREPROOFING

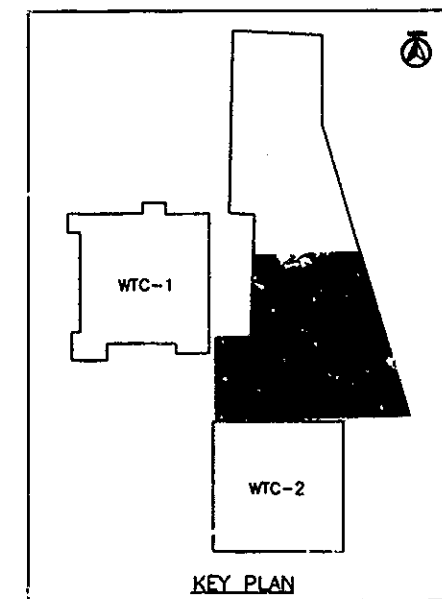

NOTES

1. SPOT FIREPROOFING ABATEMENT SHALL BE CONDUCTED AT LOCATIONS AS NOTED.
2. CONTRACTOR SHALL VERIFY AND COORDINATE WITH THE ENGINEER WASTE WATER DISPOSAL LOCATION IN THE FIELD.
3. REMOTE WORKER DECON SHALL BE LOCATED AS NOTED.

LEGEND

- ASBESTOS-CONTAINING FIREPROOFING BE REMOVED APPROX. ELEV. 10' AFF
- WATER SOURCE AND DRAIN
- ELECTRICAL POWER SOURCE
- FIRE EXTINGUISHER
- DECONTAMINATION UNIT LOCATION
- INDICATES WORK AREA DESIGNATION
- AFF ABOVE FINISHED FLOOR